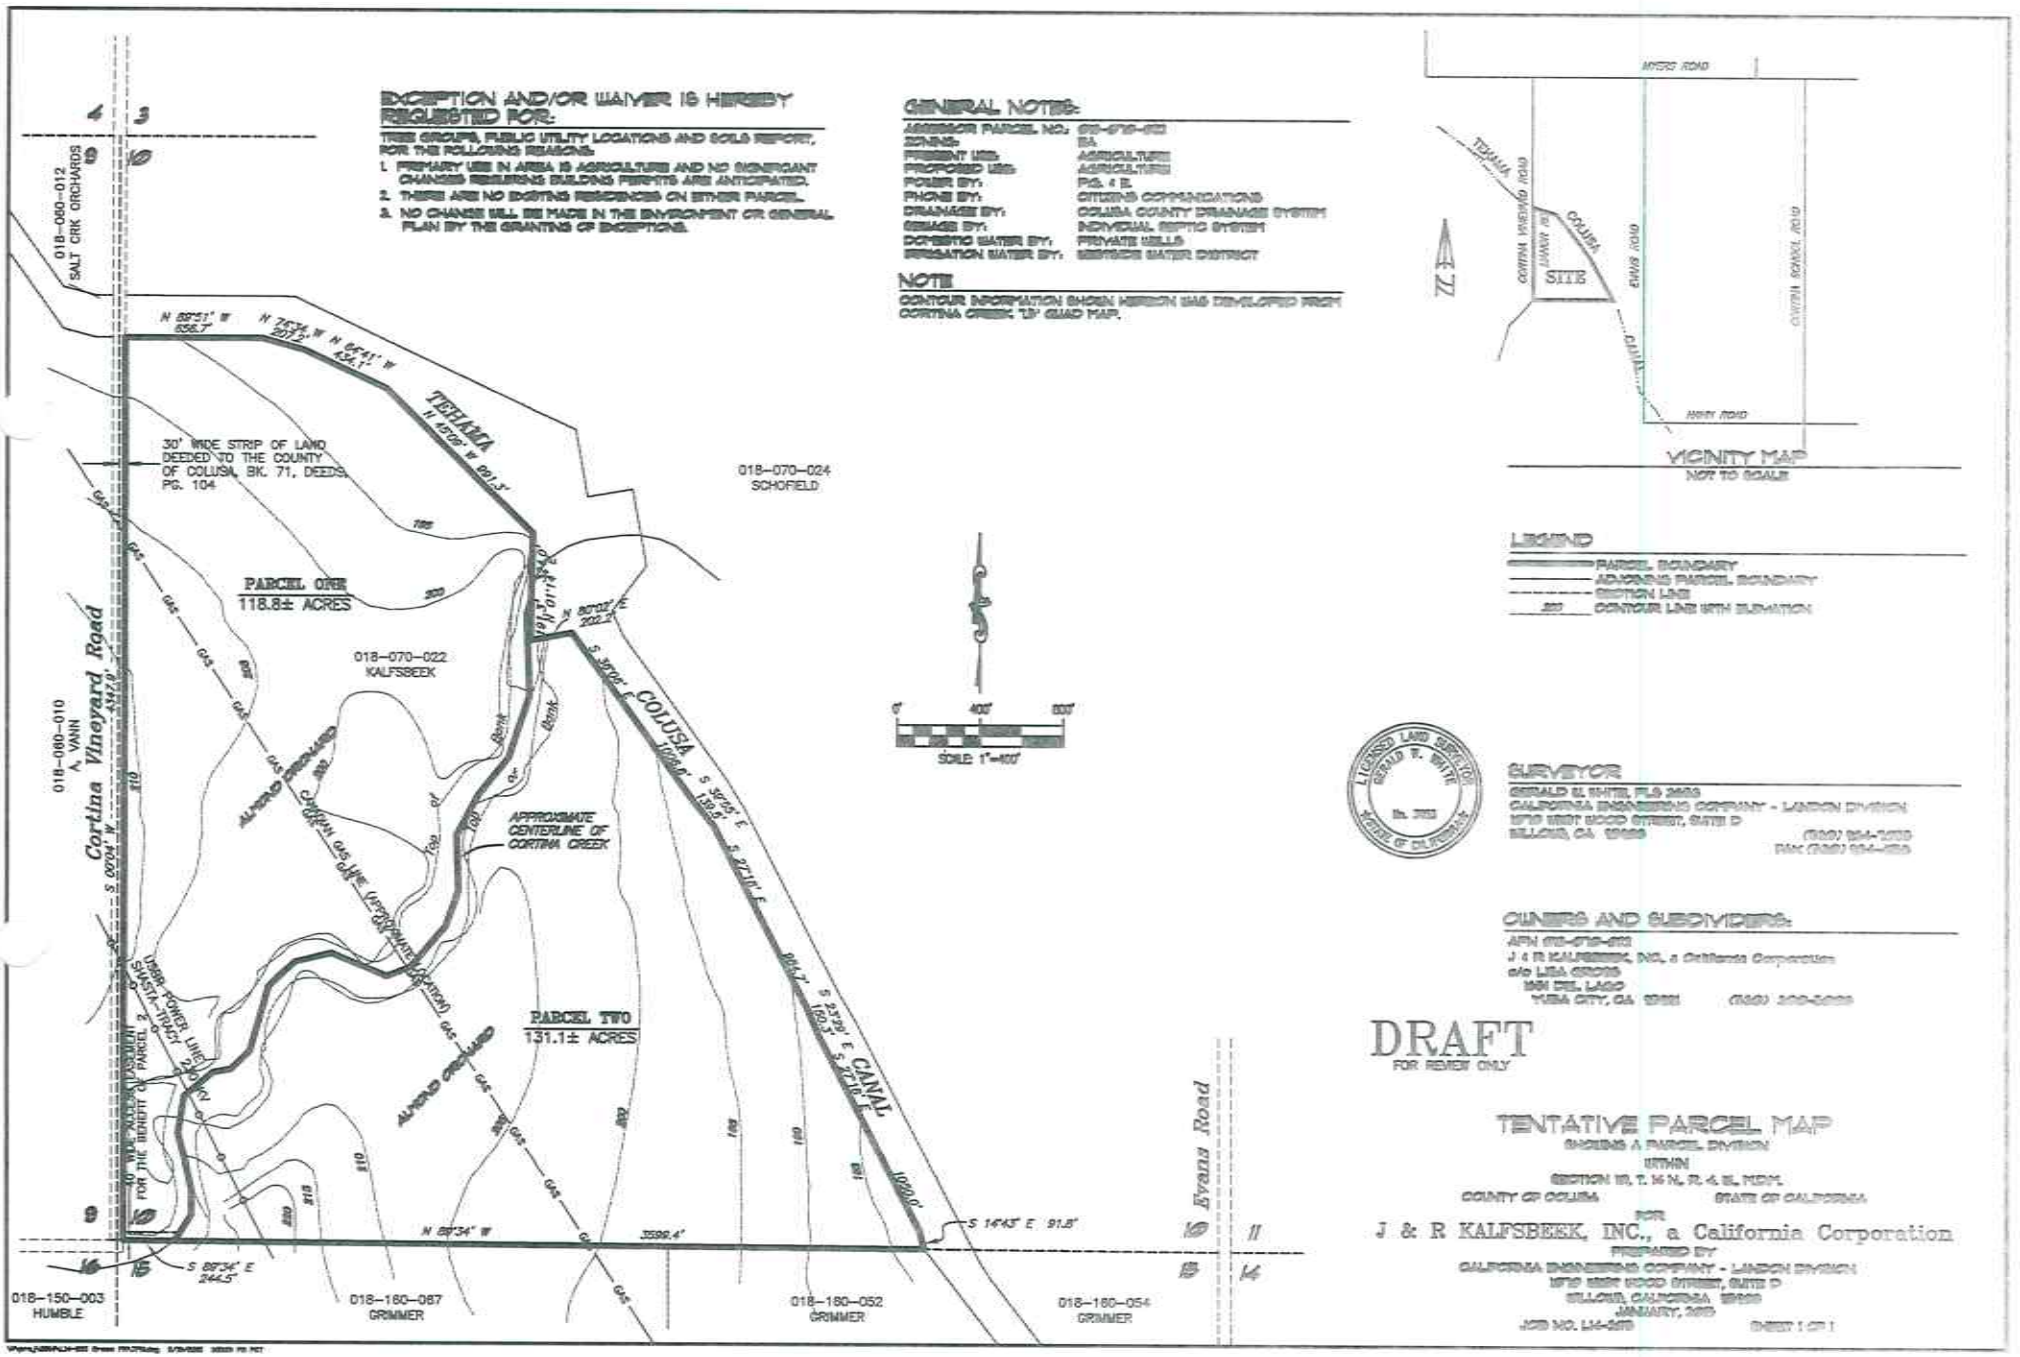
EXCEPTION AND/OR WAIVER IS HEREBY REQUESTED FOR:
THREE GROUPS, PUBLIC UTILITY LOCATIONS AND SOILS REPORT, FOR THE FOLLOWING REASONS:
1. PRIMARY USE IN AREA IS AGRICULTURE AND NO SIGNIFICANT CHANGES REQUIRING BUILDING PERMITS ARE ANTICIPATED.
2. THERE ARE NO EXISTING RESIDENCES ON EITHER PARCEL.
3. NO CHANGE WILL BE MADE IN THE ENVIRONMENT OR GENERAL PLAN BY THE GRANTING OF EXCEPTIONS.
GENERAL NOTES:
ASSESSOR PARCEL NO.: 018-070-022
ZONING: EA
PRESENT USE: AGRICULTURE
PROPOSED USE: AGRICULTURE
POWER BY: PG. & E.
PHONE BY: CITIZENS COMMUNICATIONS
DRAINAGE BY: COLUSA COUNTY DRAINAGE SYSTEM
SEWAGE BY: INDIVIDUAL SEPTIC SYSTEM
DOMESTIC WATER BY: PRIVATE WELLS
IRRIGATION WATER BY: MAXWELL WATER DISTRICT
NOTE
CONTOUR INFORMATION SHOWN HEREON WAS TAKEN FROM CORTINA CREEK "D" QUAD MAP.
018-060-012
SALT CRK ORCHARDS
018-060-010
A. VANN
Cortina Vineyard Road
PARCEL ONE
118.8± ACRES
018-070-022
KALFSBEEK
018-070-024
SCHOFIELD
TEHAMA
30' WIDE STRIP OF LAND DEEDED TO THE COUNTY OF COLUSA, BK. 71, DEEDS, PG. 104
ALMOND ORCHARD
APPROXIMATE CENTERLINE OF CORTINA CREEK
COLUSA
CANAL
PARCEL TWO
131.1± ACRES
URBR POWER LINE
SHASTA-TRACY LINE
10' WIDE ACCESS EASEMENT FOR THE BENEFIT OF PARCEL 2
018-150-003
HUMBLE
018-160-087
GRIMMER
018-160-052
GRIMMER
018-160-054
GRIMMER
Evans Road
SCALE: 1"=400'
VICINITY MAP
NOT TO SCALE
LEGEND
PARCEL BOUNDARY
ADJOINING PARCEL BOUNDARY
SECTION LINE
CONTOUR LINE WITH ELEVATION
LICENSED LAND SURVEYOR
GERALD E. WHITE
No. 7853
STATE OF CALIFORNIA
SURVEYOR
GERALD E. WHITE, PLS 7853
CALIFORNIA ENGINEERING COMPANY - LANDON DIVISION
1710 WEST WOOD STREET, SUITE D
WILLOWS, CA 95988
(530) 934-7039
FAX (530) 934-7183
OWNERS AND SUBDIVIDERS:
APN 018-070-022
J & R KALFSBEEK, INC., a California Corporation
c/o LISA GROSS
1601 DEL LAGO
YUBA CITY, CA 95991
(530) 822-5000
DRAFT
FOR REVIEW ONLY
TENTATIVE PARCEL MAP
SHOWING A PARCEL DIVISION
WITHIN
SECTION 10, T. 16 N., R. 4 W., M.D.M.
COUNTY OF COLUSA
STATE OF CALIFORNIA
FOR
J & R KALFSBEEK, INC., a California Corporation
PREPARED BY
CALIFORNIA ENGINEERING COMPANY - LANDON DIVISION
1710 WEST WOOD STREET, SUITE D
WILLOWS, CALIFORNIA 95988
JANUARY, 2005
JOB NO. LM-2570
SHEET 1 OF 1